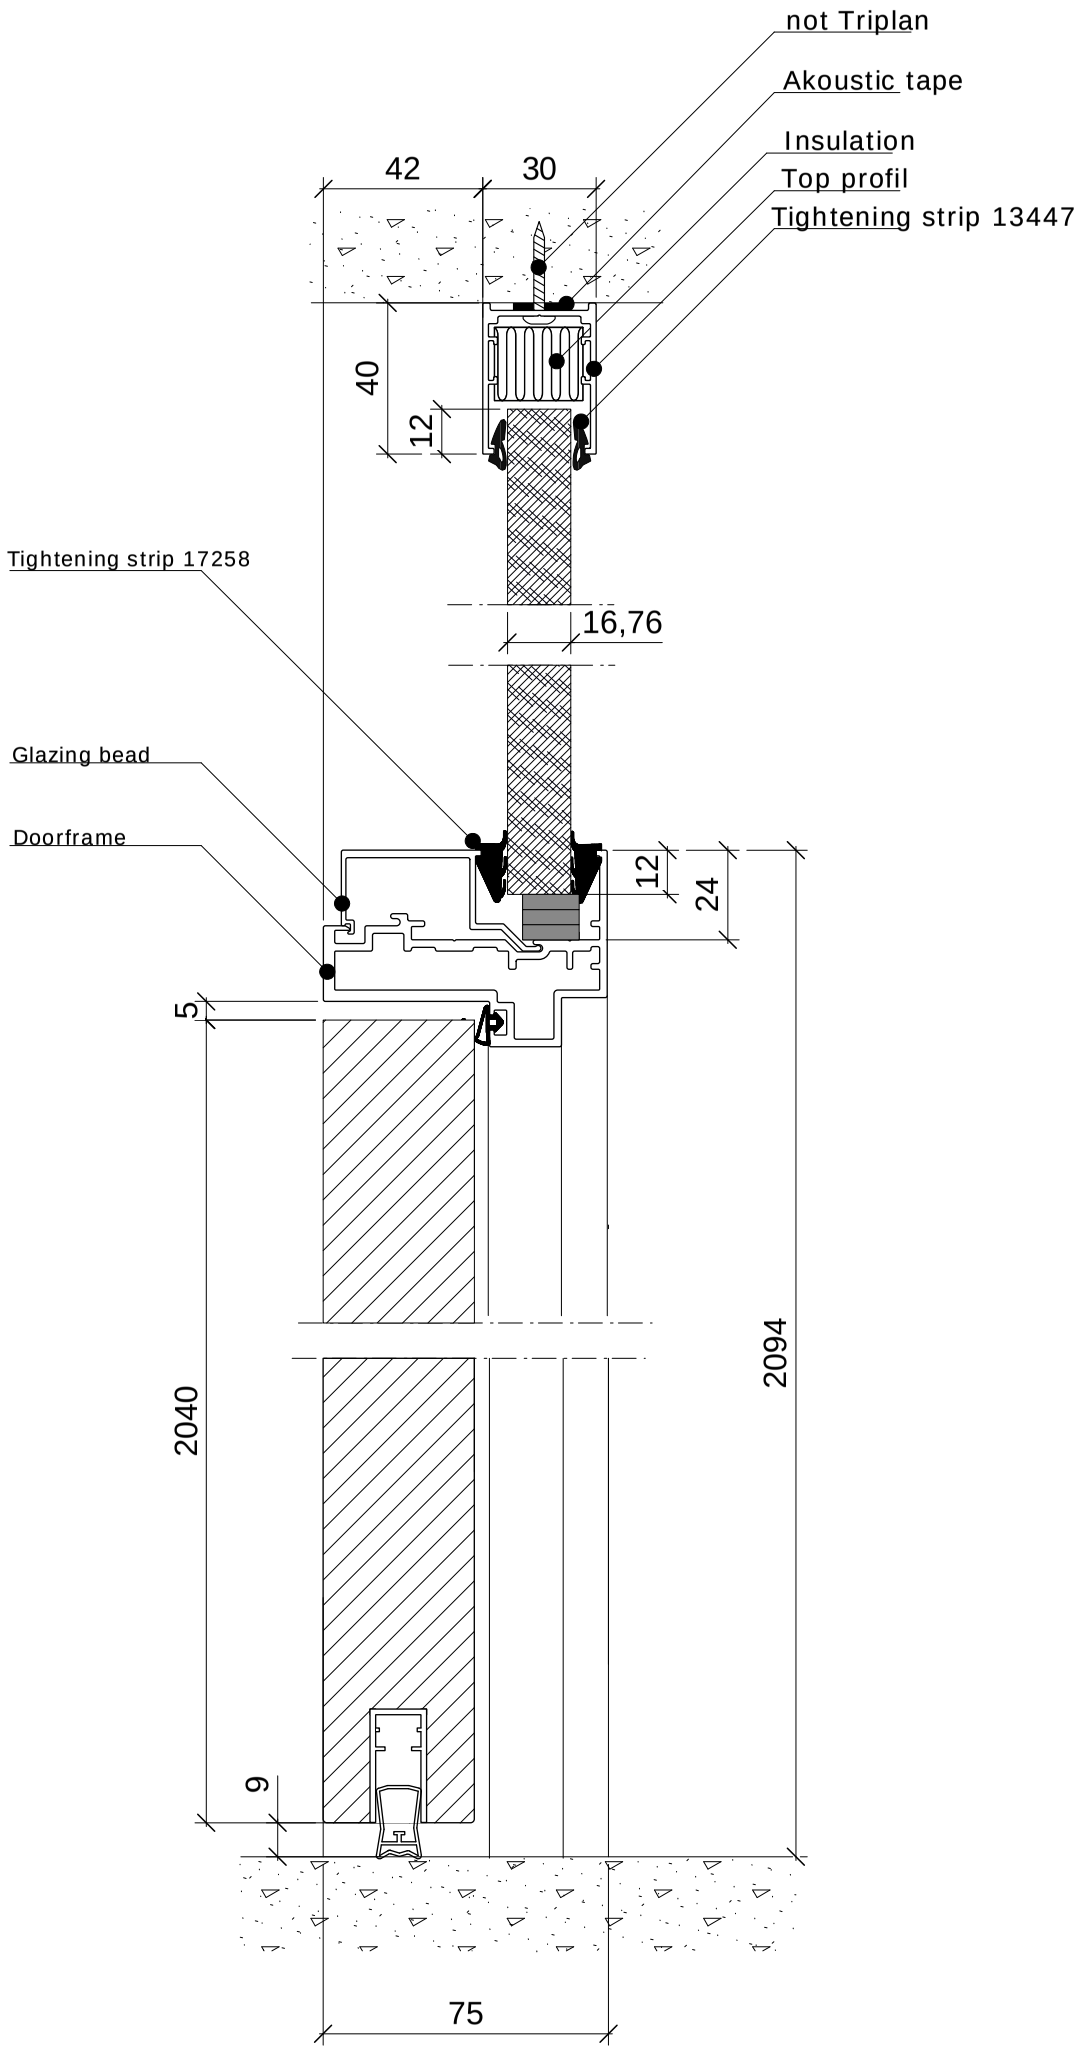

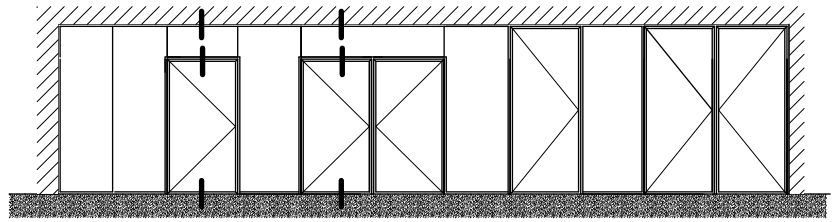

Materials Used		
Item no.	Item	Dimension
1343	Nylon packer	2-3-4 mm
1975	Doorframe	52x75mm
13447	Tightening strip	3-4mm
17211	Acoustic tape	3x14
17257	Tightening strip	6-8 mm
17258	Tightening strip	---
19630	Glazing bead	37x22
19644	Insulation	20x60mm

Remarks:

Revisions:

Triplan® OFFICE PARTITIONS	Case: Subject: TP Acoustic/TP Lite 30 Solid door, vertical sektion	Draw. no.: **321.15.1005** Scale: 1:2 Case no.: Date: 04.06.15, bn Rev. date: 04.04.16_bn

Triplan International A/S - Industriskellet 12, 2635 Ishoej - Phone: 4353 9999, Fax: 4353 8888 - www.triplan.net, tech@triplan.net