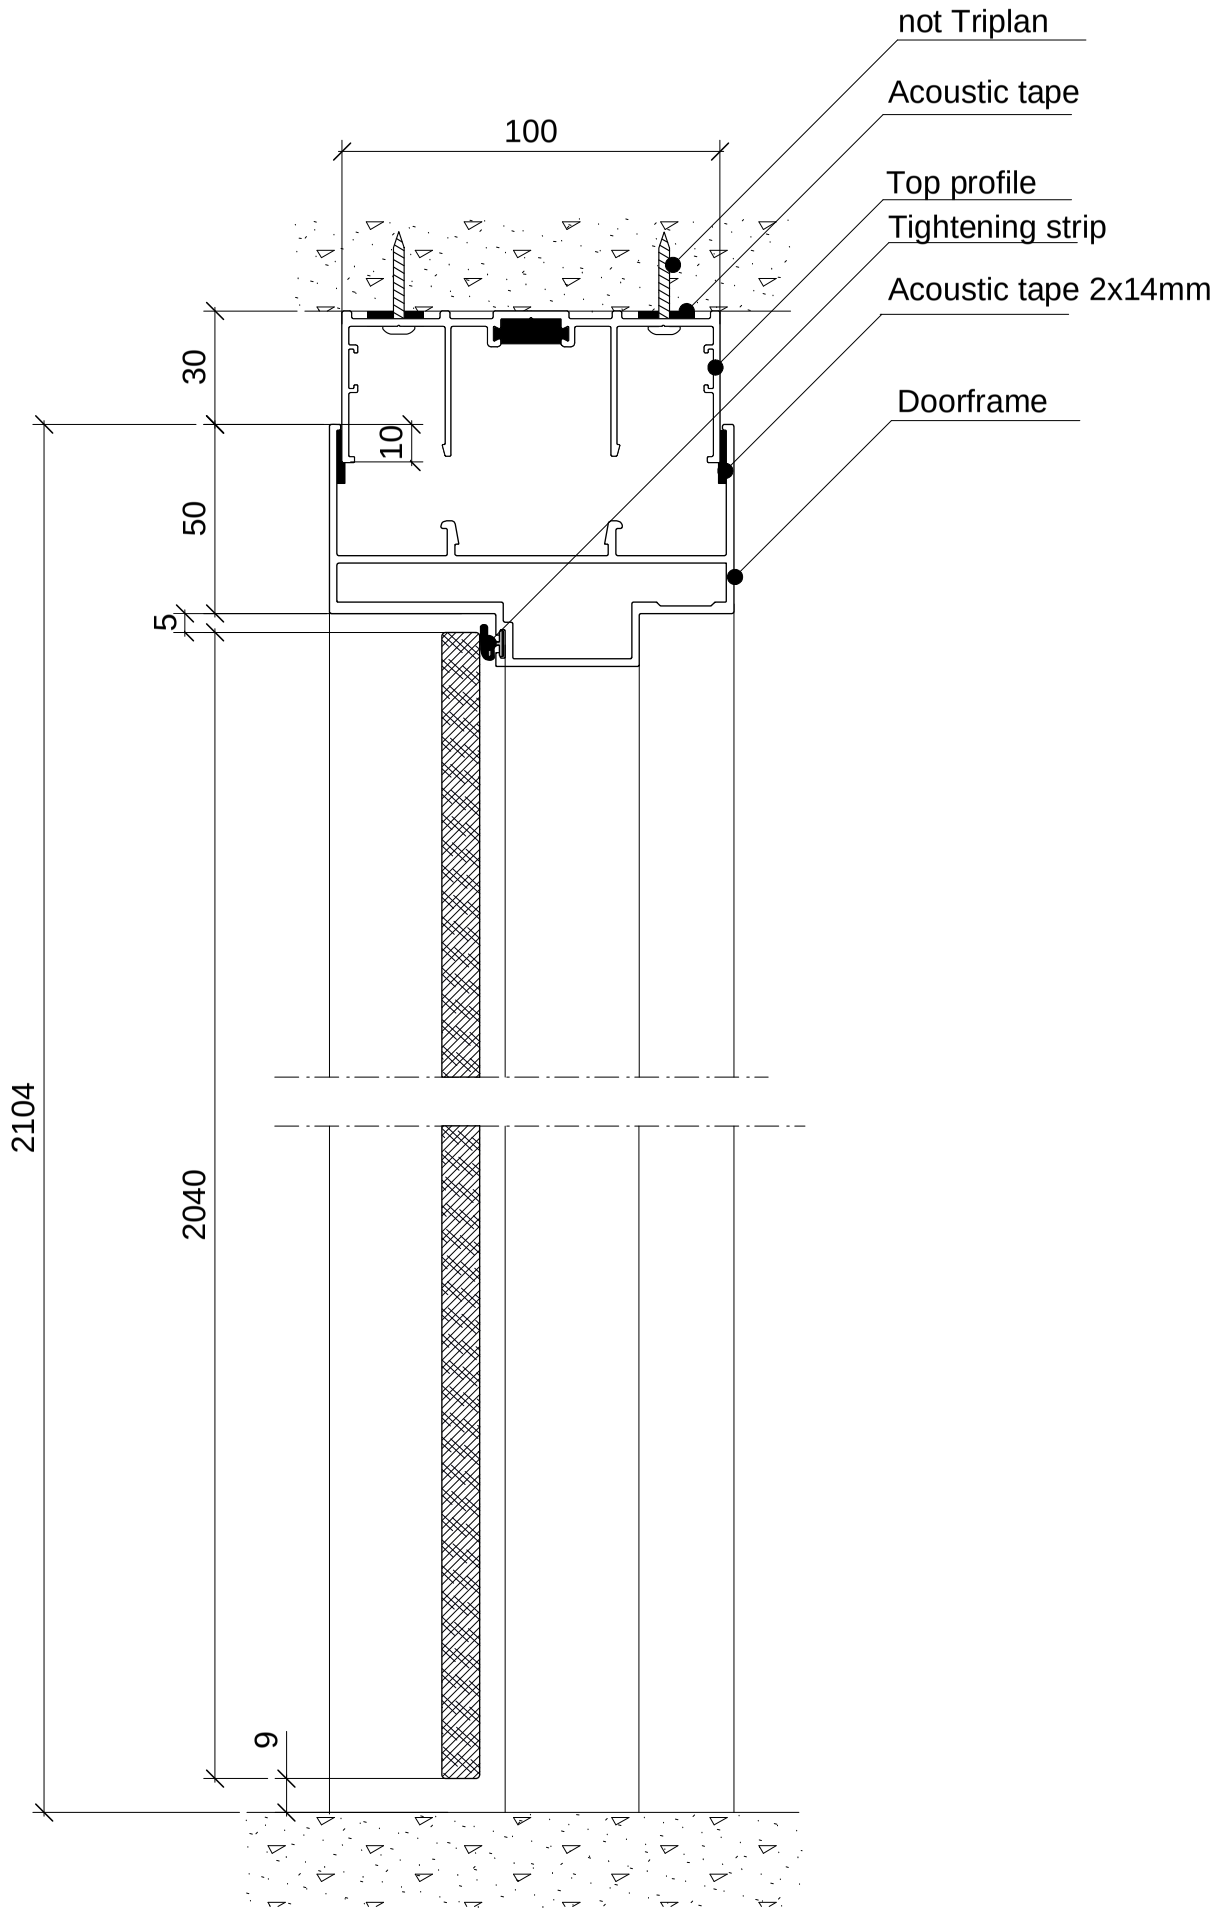

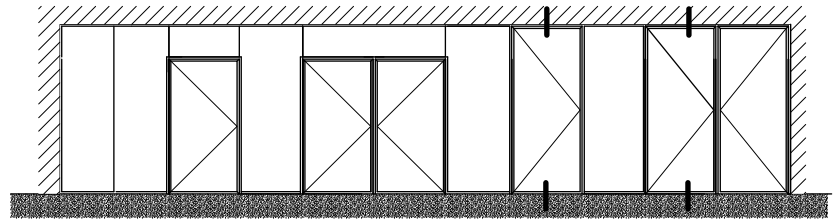

Materials Used		
Item no.	Item	Dimension
1362	Doorframe	50x107
1364	Tightening strip	3-7mm
13601	Top profile	40x100x40
17211	Acoustic tape	3x14
70001	Acoustic tape	2x14

Remarks:

Revisions:

Triplan® OFFICE PARTITIONS

Case:

Subject: TP Lite Twin-top profile 40mm
Glass door - vertical sectional

Draw. no.: **320.15.1004**

Scale: 1:2

Case no.:

Date: 10.04.14, bn

Rev. date:

Triplan International A/S - Industriskellet 12, 2635 Ishoej - Phone: 4353 9999, Fax: 4353 8888 - www.triplan.net, tech@triplan.net